
Q:\3501-3550\3526-01 Land nr Fyfield, Oxfordshire\Dwgs\CAD\Transport\3526-01-D01 Access Arrangements v2.dwg

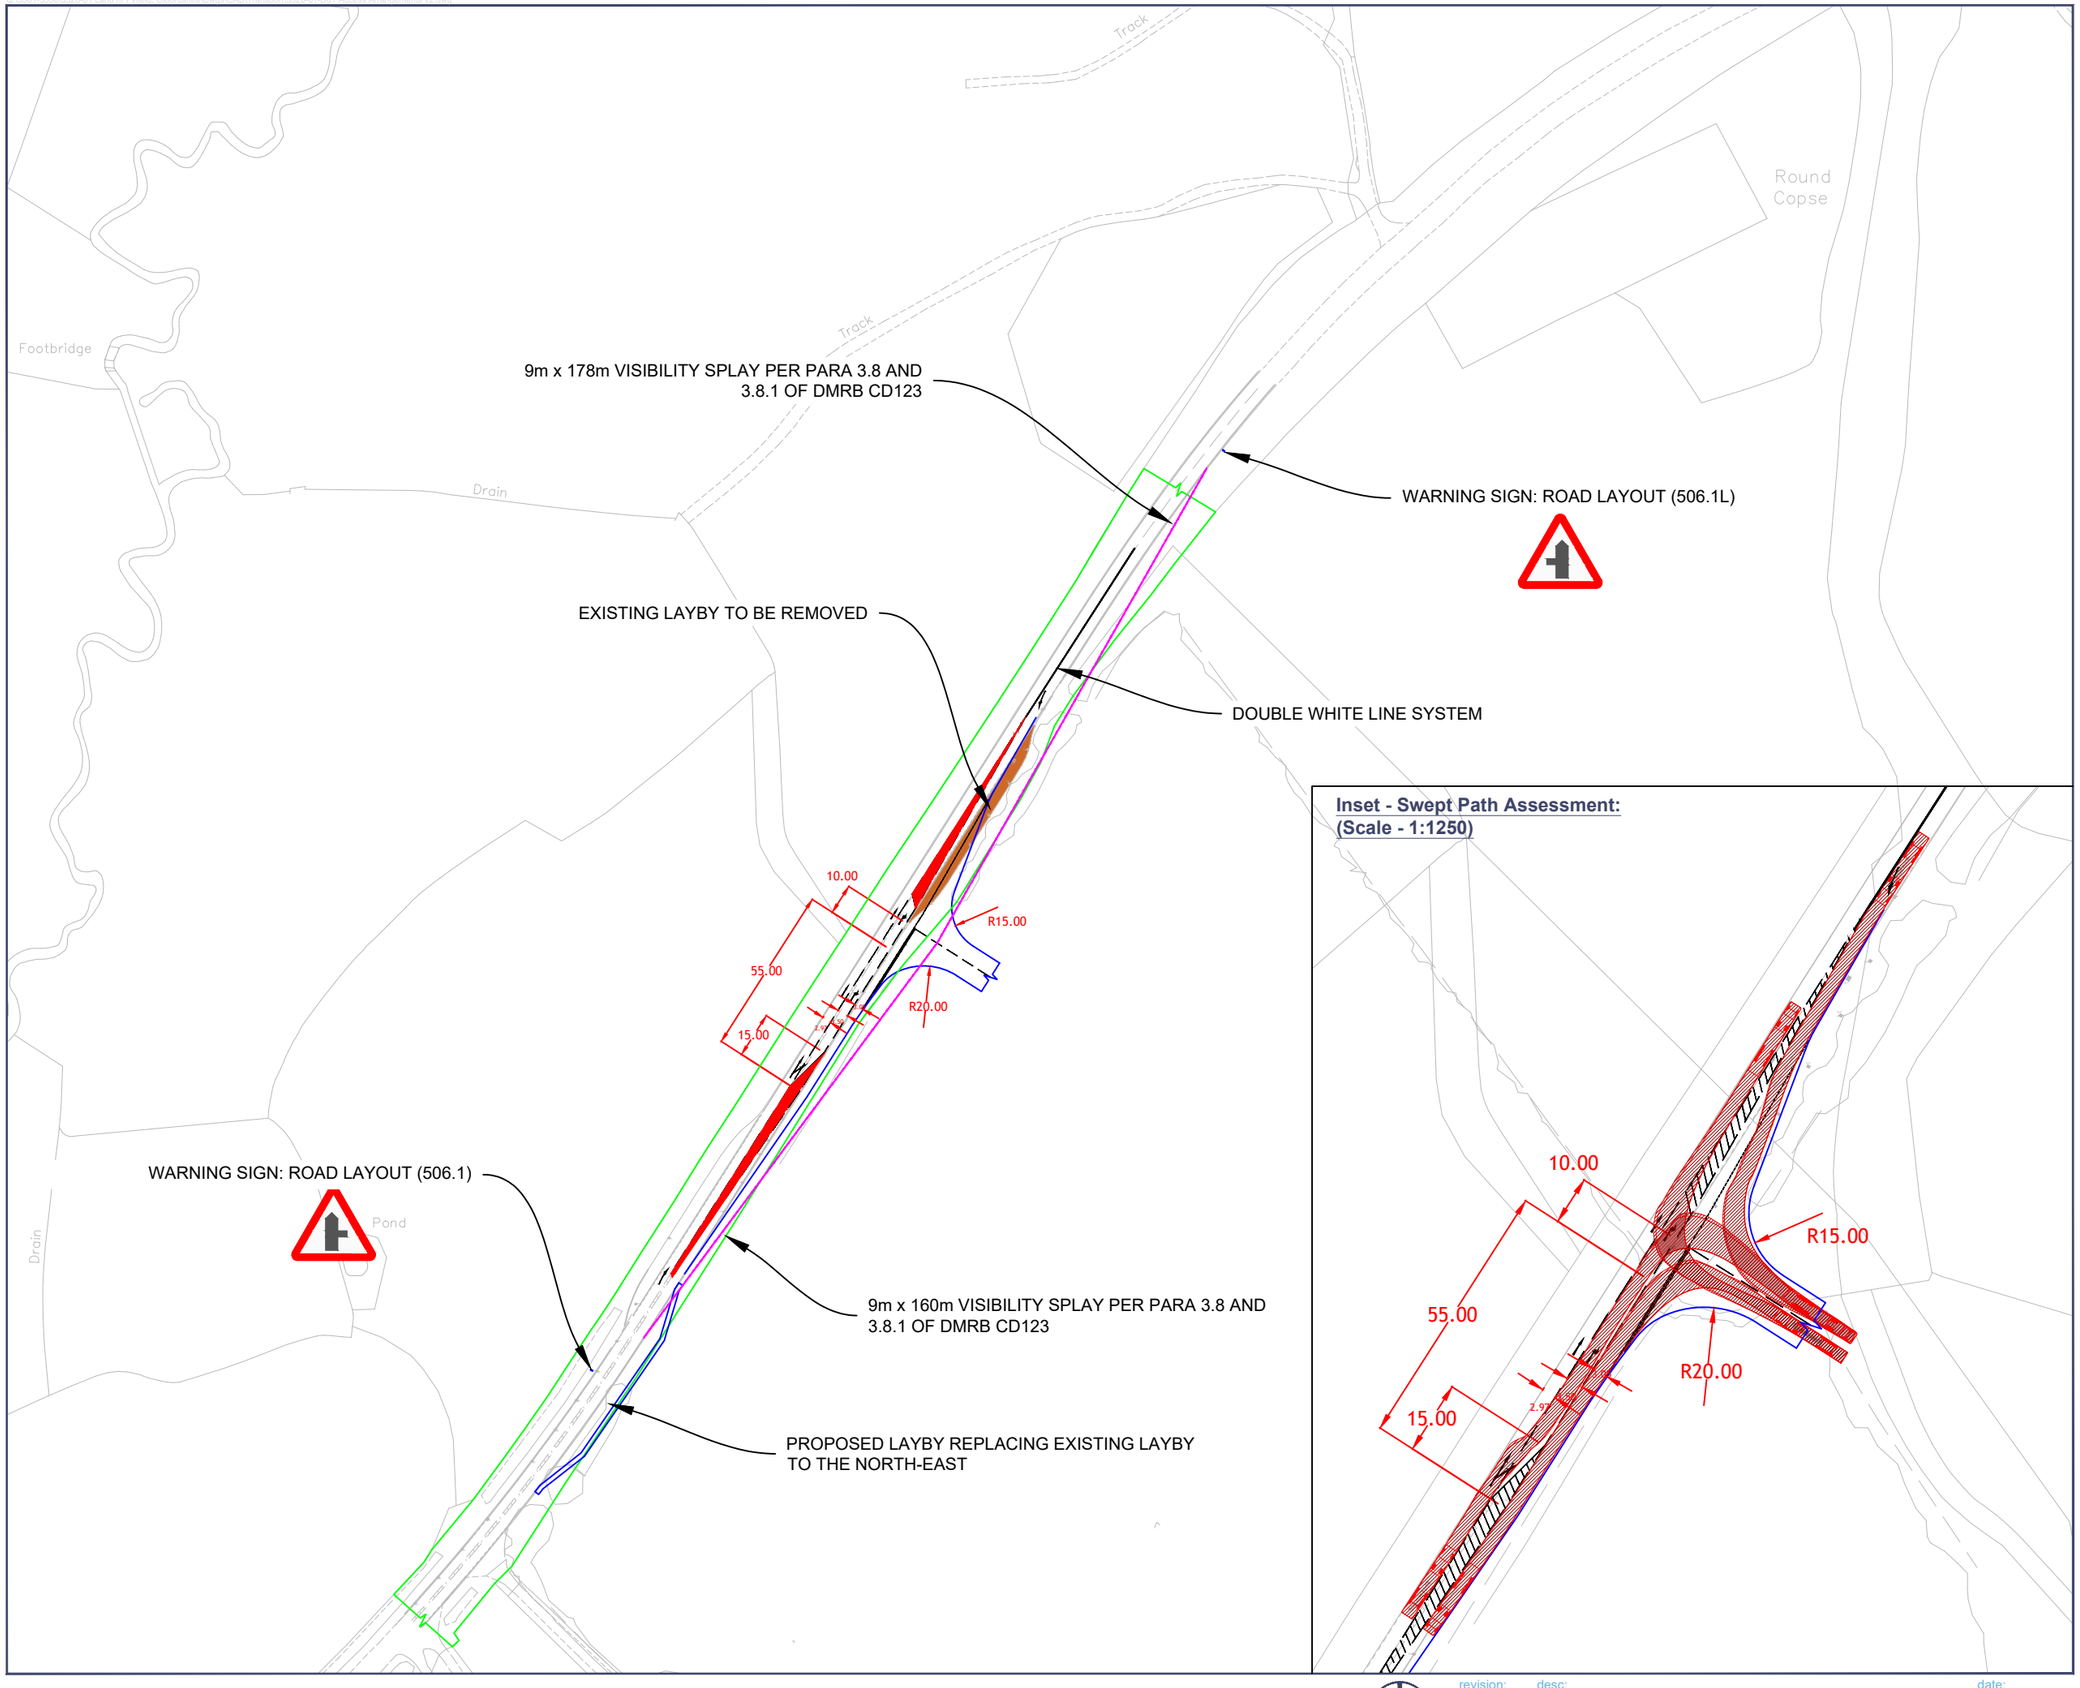


Adopted Highway Boundary

Existing Layby to be Removed

Proposed Road Alignment

Proposed Road Markings

Vehicle Used in Tracking:

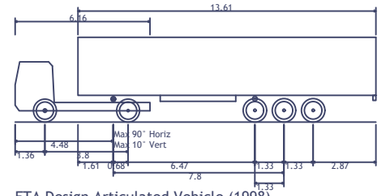

FTA Design Articulated Vehicle (1998)

Overall Length	16.480m
Overall Width	2.550m
Overall Body Height	3.870m
Min Body Ground Clearance	0.515m
Max Track Width	2.470m
Lock to lock time	3.00s
Kerb to Kerb Turning Radius	6.550m

This drawing is the copyright of AXIS P.E.D Limited and may not be loaned, copied or reproduced in any way - or used for any offer, quote, tender or construction purposes without written consent of the company to do so. Follow any figured dimensions - do not scale for construction purposes. If in doubt ask.

N

revision: desc: date:

0 50 100 150 200m

0344 8700 007
axis.co.uk

Client
Hills Quarry Products Ltd

Project
Tubworth Quarry

Drawing Title
Proposed Access Arrangements

Scale
1:2000 @A3

Status
Prelim

Date
25.08.23

Drawn
CZ

Checked
DC

Dwg no
3526-01-D01

Rev